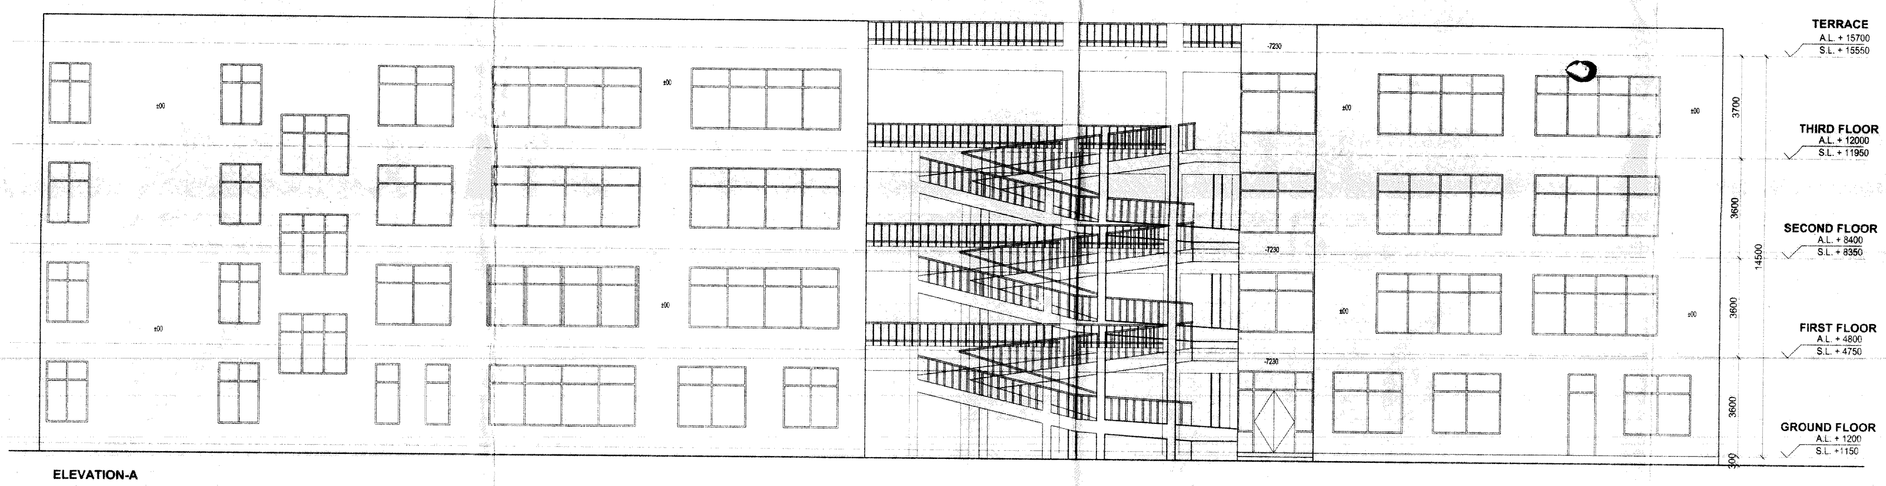

ELEVATION-A

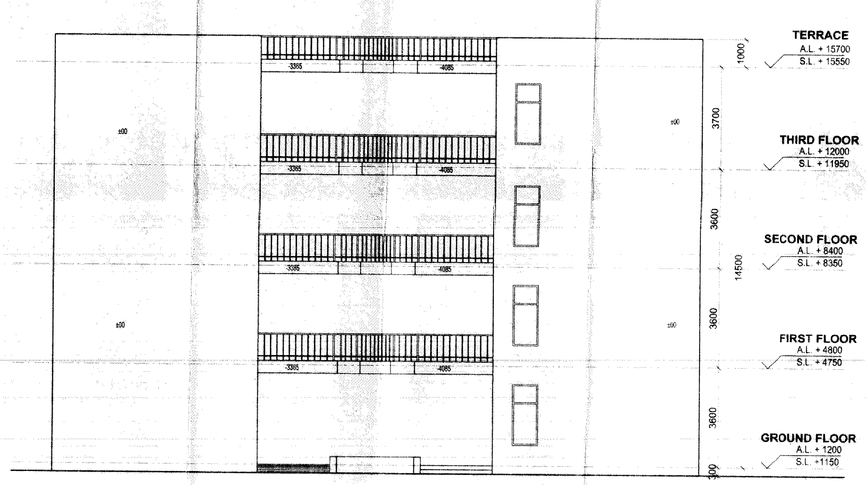

D.T.P. (HQ) Mandal Secretary T. & C. G.

S.T.P. (G) Member D.P.C.

Deputy Director G.T.P. cum Chairman D.P.C.

AD AD AD ATP

SANCTIONED

To be read in conjuction with sheet no. 13218 Dtd. 18-10-11

ELEVATION-A

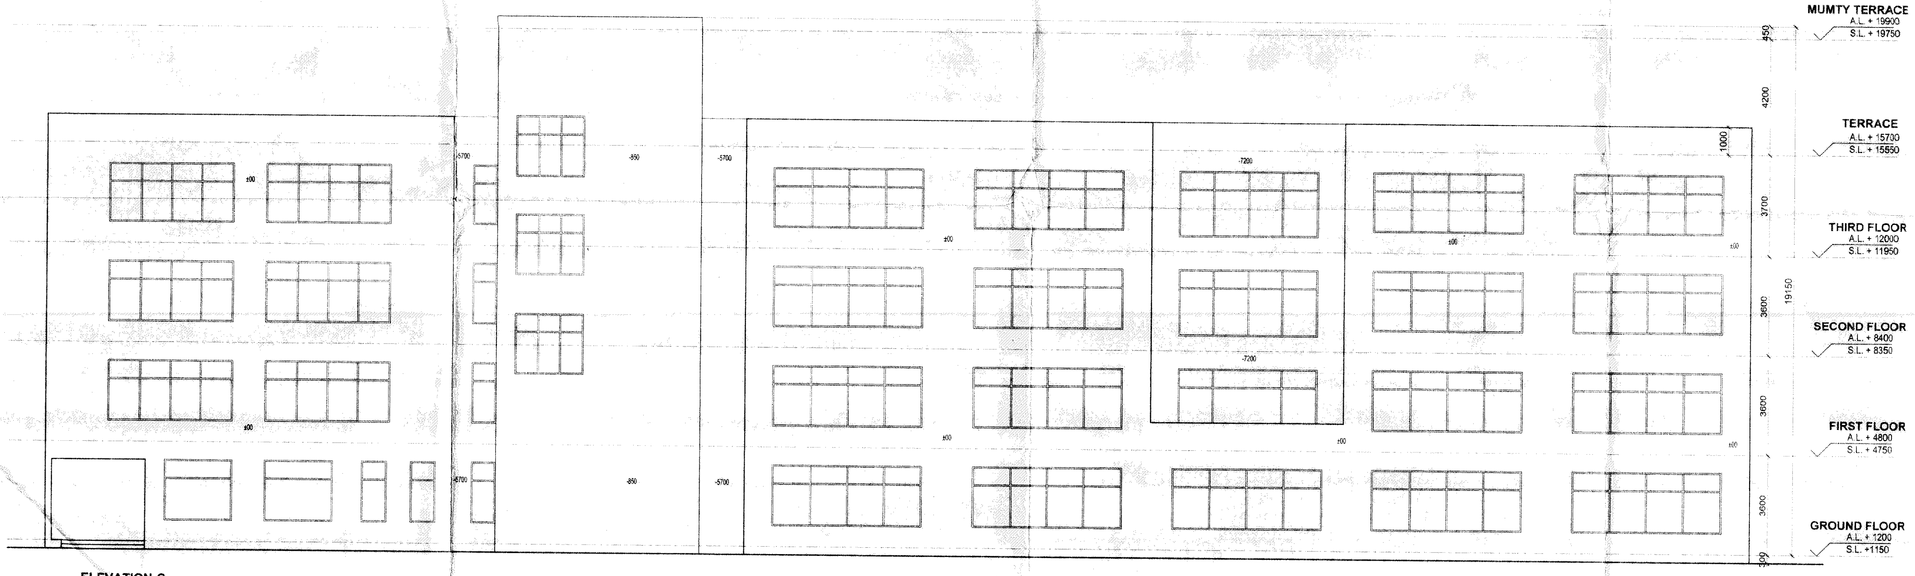

ELEVATION-C

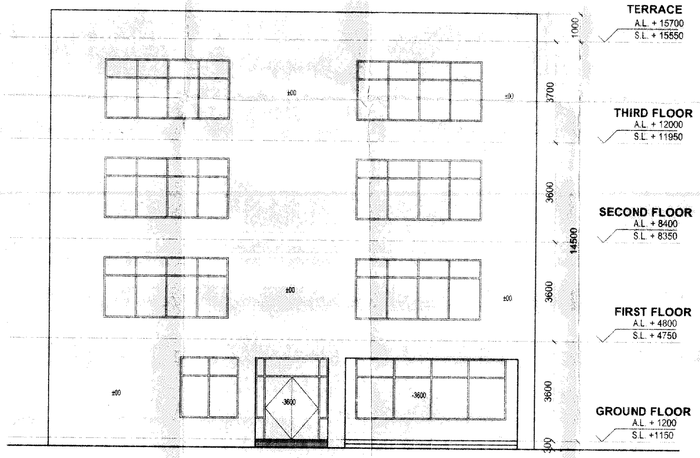

ELEVATION-D

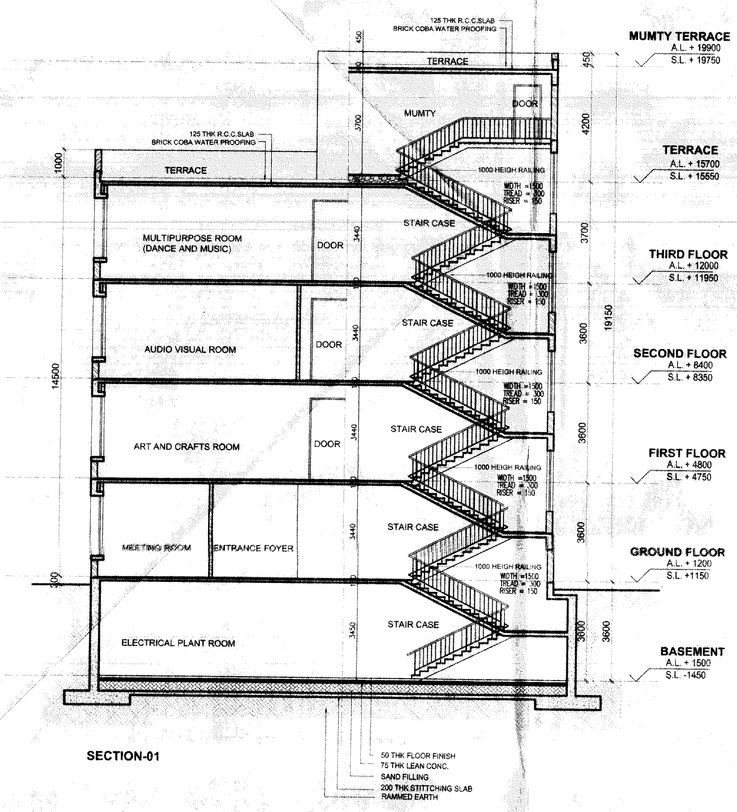

SECTION-01

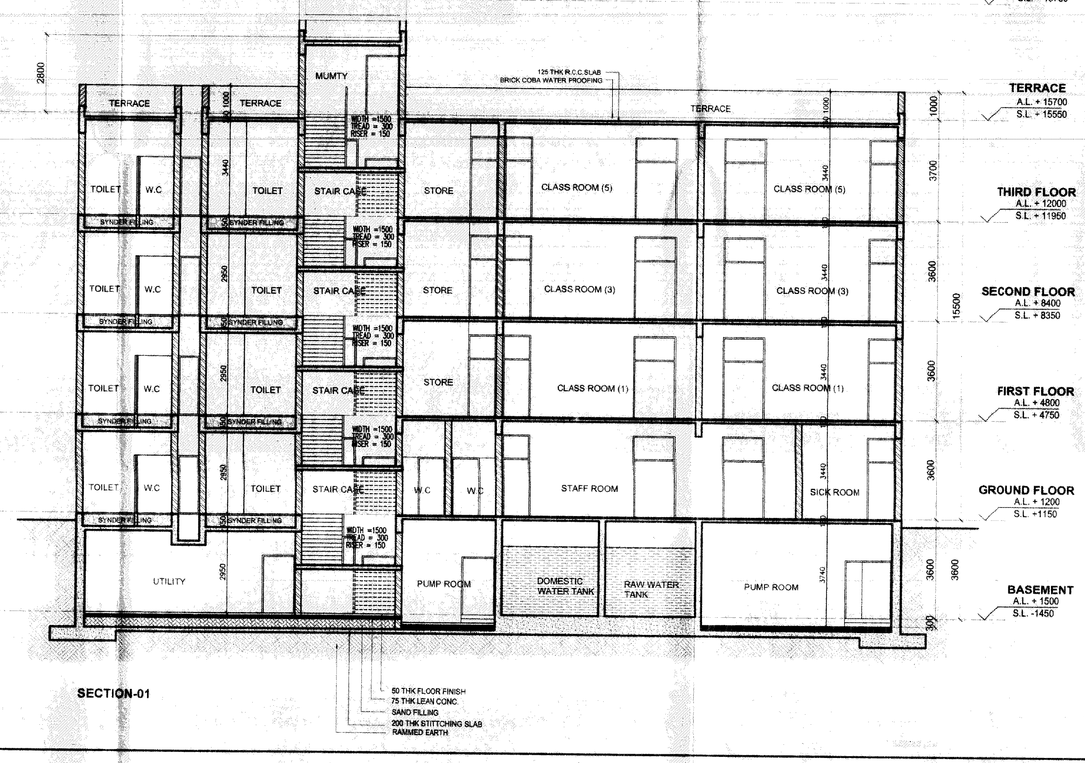

SECTION-01

DEVELOPERS:
PIONEER URBAN LAND & INFRASTRUCTURE LTD.
Paras Downtown Centre, 5 & 7 Floors,
Sector 53, Gurgaon, Haryana-122002.

KEY DRAWING

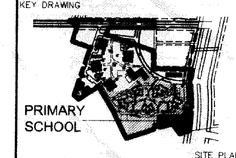

PRIMARY SCHOOL

SITE PLAN

DRG. NO. M/A – 2.41

JOB. NO. –

SCALE : 1:100
DATE: 25.06.11
DEALT: J.S.MALIK
CHKD:

PROJECT:
PROPOSED GROUP HOUSING ON 24.606 ACRES AT SECTOR-62, GURGAON, HARYANA.

PRIMARY SCHOOL
ELEVATIONS AND SECTIONS

N

MANI · CHOWFLA
ARCHITECTS CONSULTANTS
I–6 , MAHARANI BAGH, NEW DELHI –65

ARCHITECT'S SIGN:

ANURAAG CHOWFLA
Partner
Mani Chowfla
CA Registration No. 79125

AUTHORISED SIGNATORY:

54