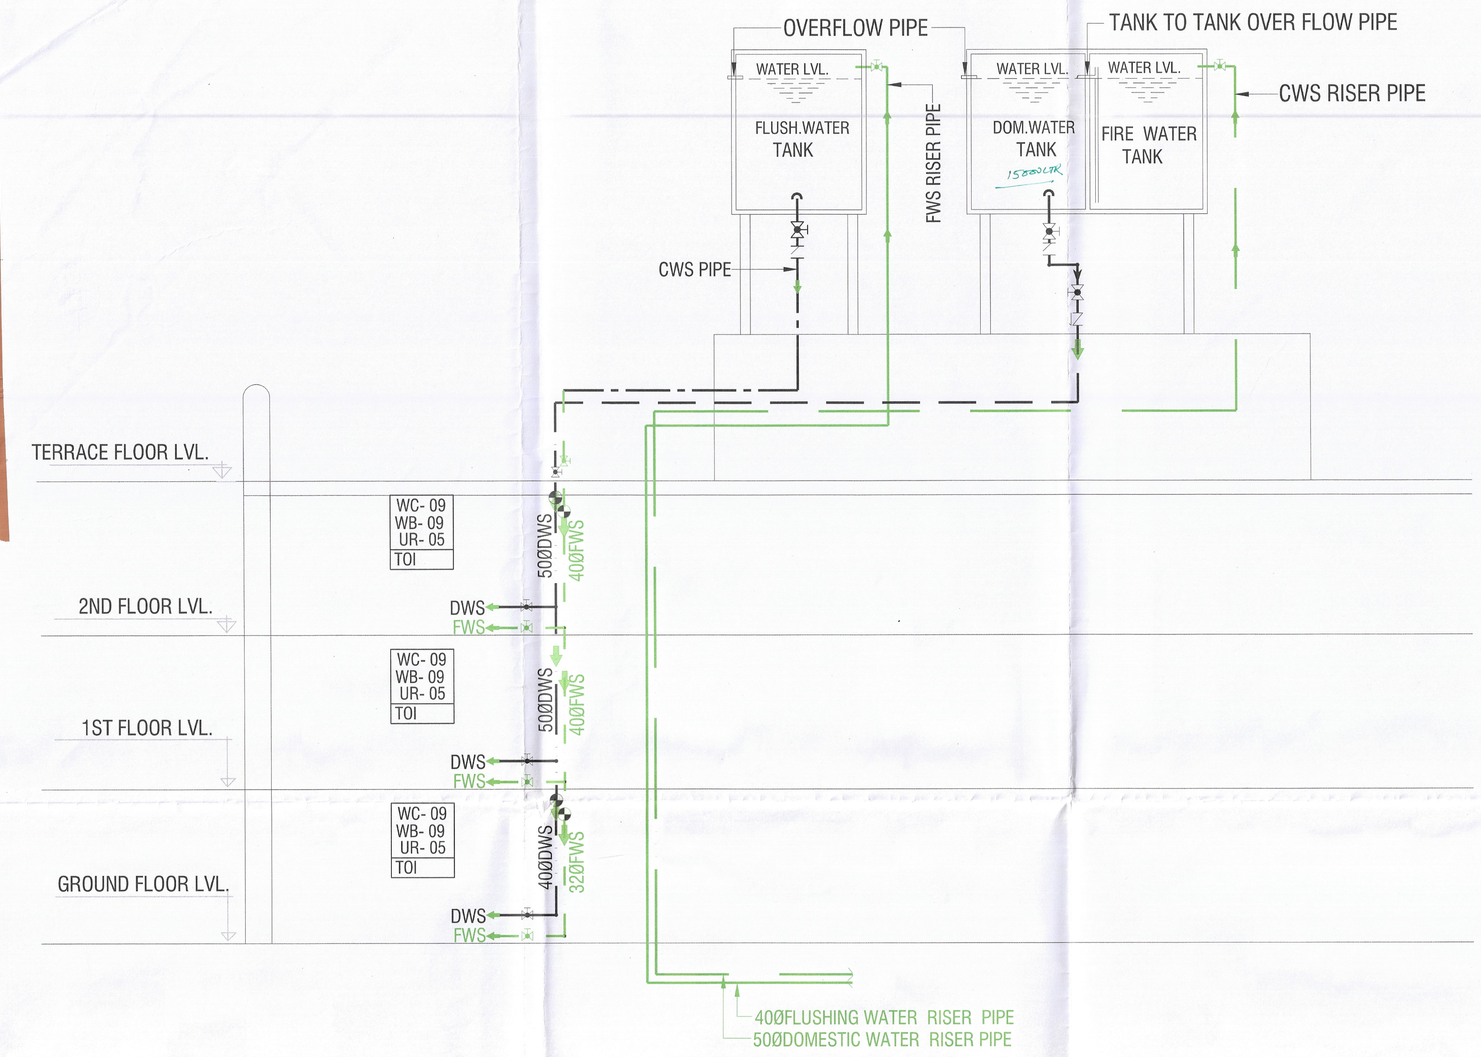

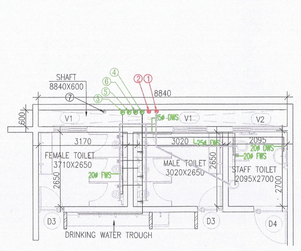

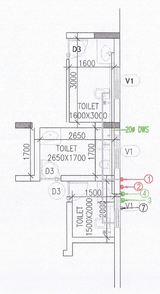

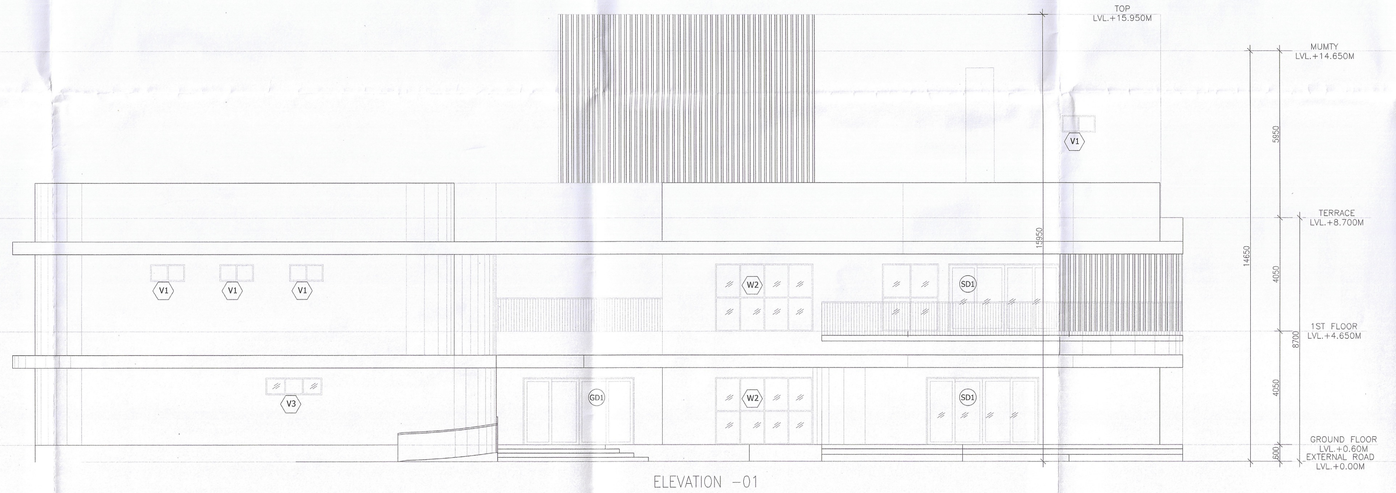

ELEVATION -01

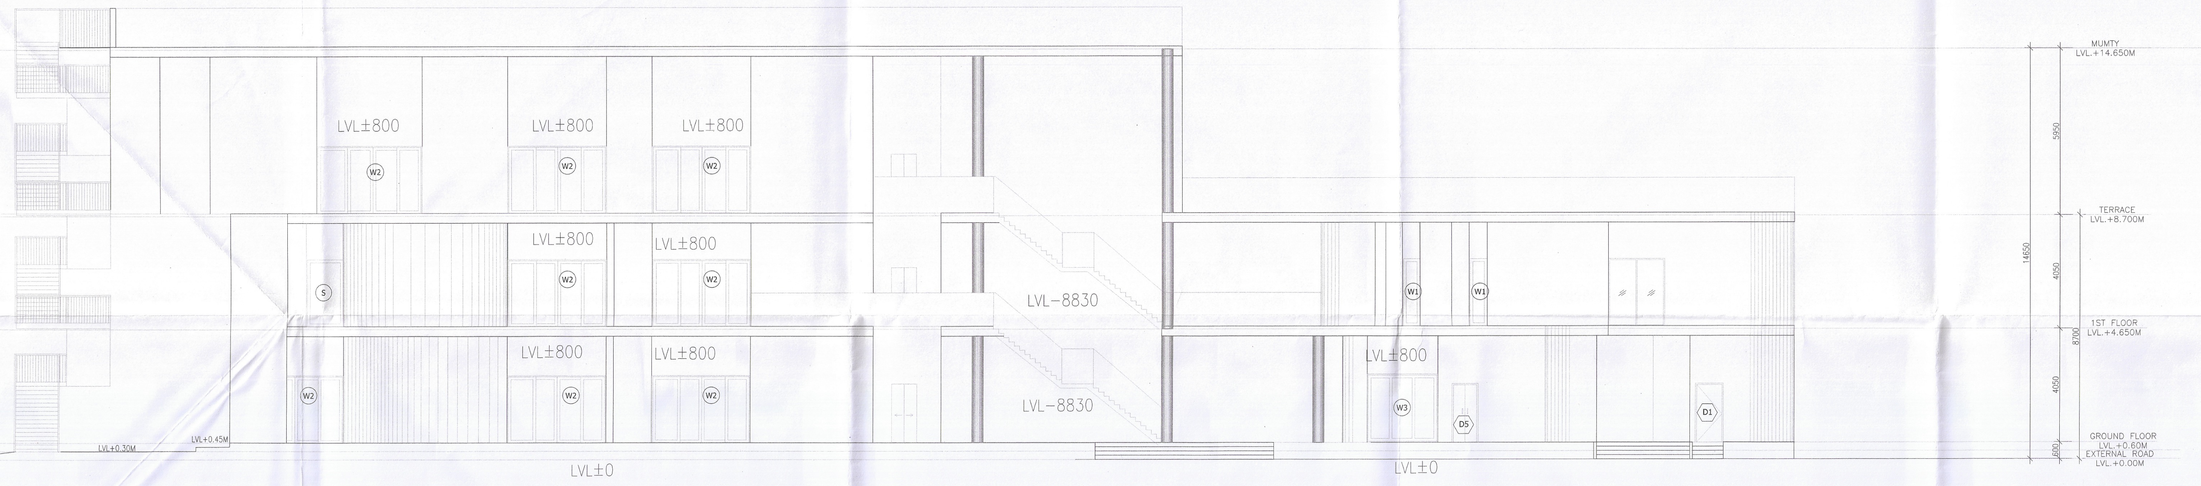

ELEVATION -02

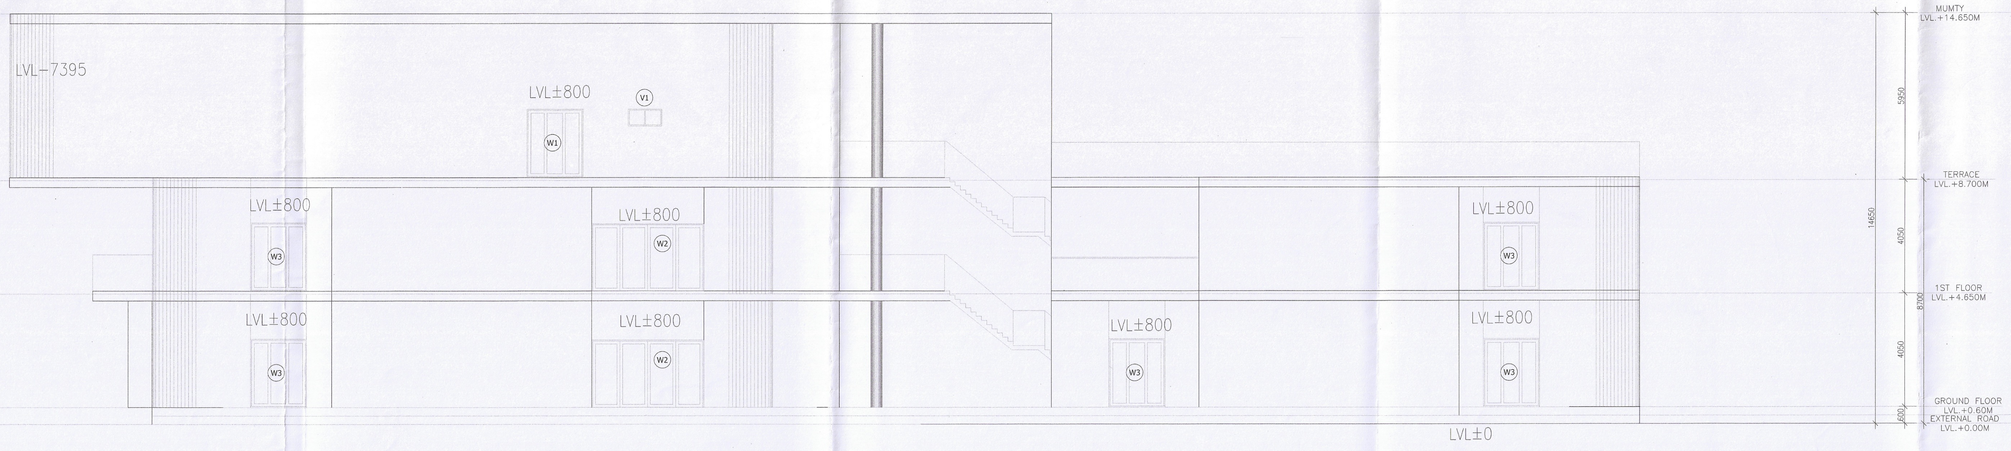

ELEVATION -03

This is a "PROVISIONAL BUILDING PLAN" approved only for the purpose of inviting Objections from the general public

S.T.P. (HQ) Member Secretary B.P.A.C. | S.T.P. (G) Member B.P.A.C. | C.T.P. (HR.) Chairman B.P.A.C.

DTP (HQ) | ATP (HQ)

JD. | PA. | A.T.P.

DINESH KUMAR PA(HQ)

TO BE READ WITH THIS OFFICE MEMO NO:- DATED :-

Checked and found ok for Public Health (Internal) Service only subject to comments in forwarding letter No. 2419/SE/DW...23/7/24

Superintending Engineer (HQ) (Chief Engineer-I (CSVP), Panchkula

Note :-

1. BUILDING HAS AUTOMATIC SPRINKLER SYSTEM WHEREVER REQUIRED BY NBC.

2. BUILDING WILL BE DESIGNED (STRUCTURES) AS PER RELEVENT IS CODES FOR EARTH QUAKE RESISTANCE.

3. THE BUILDING IS MECHANICAL VENTILATION, ARTIFICIALLY LIGHTED AND 100% POWER BACKUP.

PROJECT:

APPROVAL OF BUILDING PLAN OF PRIMARY SCHOOL PART OF GROUP HOUSING COLONY ON PIONEER URBAN LAND & INFRASTRUCTURE LIMITED MEASURING 24.606 ACRES (LICENCE NO 268 OF 2007DATED 03/07/2007) IN SECTOR 62, GURUGRAM HARYANA BEING DEVELOPED BY M/s C2C GLOBAL EDUCATION INDIA PRIVATE LIMITED

OWNER'S SEAL & SIGNATURE

DDTP (HQ) Member BPAC

ARCHITECT'S SEAL & SIGNATURE

Ar. Arpit Sharma
CA/2018/103292
HEXAPLUS DESIGNS
Unit No. 132, First Floor, DLF City Court
Sikanderpur, Gurugram-122002

JUNE-2024. | Scale : 1:100

Drawing Title:-

SCHOOL

TOILET DETAIL, SCHEMATIC DIAGRAM & ELEVATION-01,02,& 03

Drawing No:-

PS-05