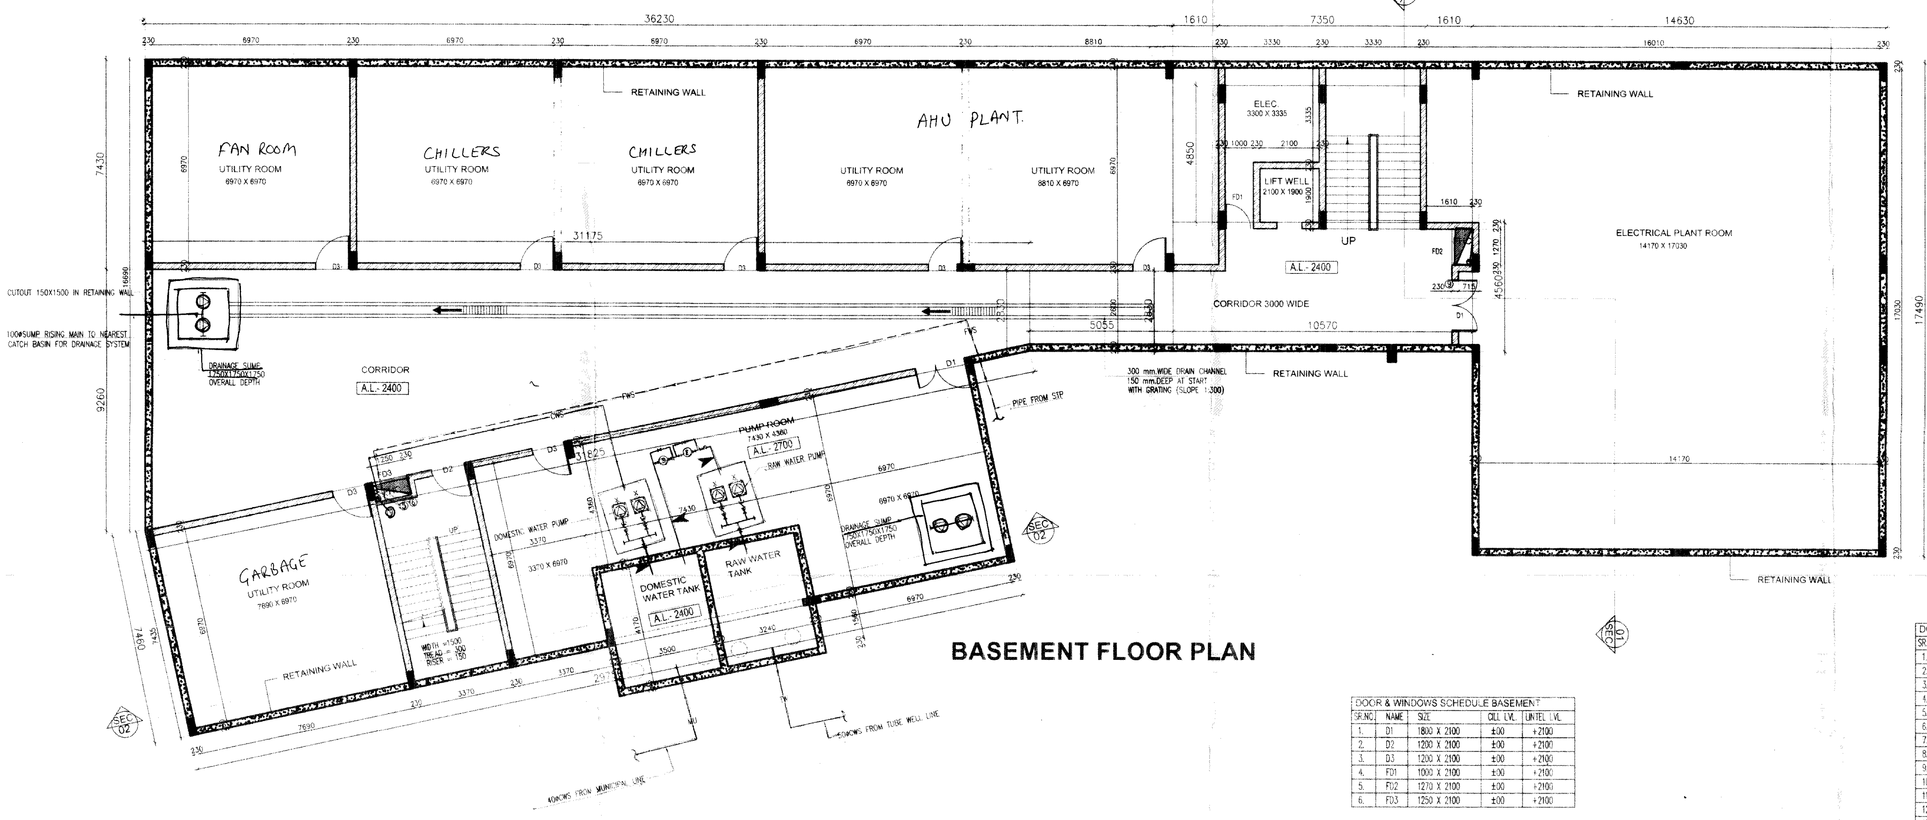

BASEMENT FLOOR PLAN

DOOR & WINDOWS SCHEDULE BASEMENT				
SI.NO.	NAME	SIZE	SILL LVL	LINTEL LVL

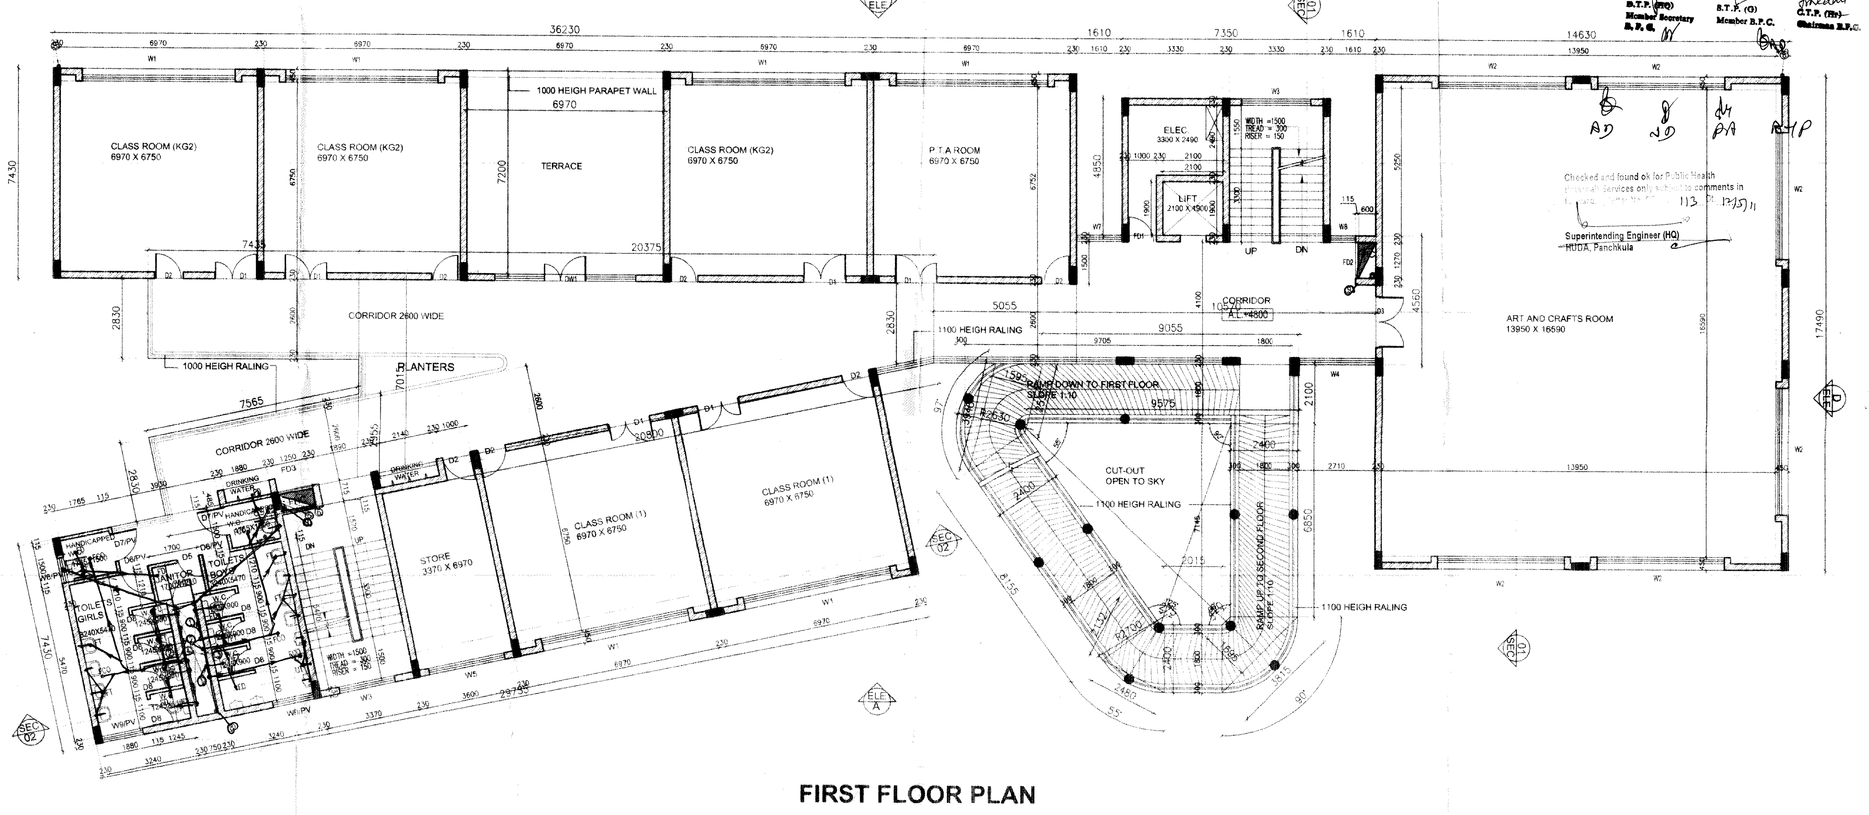

FIRST FLOOR PLAN

DOOR & WINDOWS SCHEDULE FIRST FLOOR				
SI.NO.	NAME	SIZE	SILL LVL	LINTEL LVL
1.	D1	1500 X 2950	±00	+2950
2.	D2	1000 X 2950	±00	+2950
3.	D3	1000 X 2100	±00	+2100
4.	D4	1000 X 2100	±00	+2100
5.	D5	750 X 2100	±00	+2100
6.	D6,PW	1000 X 2950	±00	+2950
7.	D7,PW	1000 X 2950	±00	+2950
8.	D8	750 X 2100	±00	+2100
9.	FD1	1000 X 2100	±00	+2100
10.	FD2	1210 X 2100	±00	+2100
11.	FD3	1250 X 2100	±00	+2100
12.	DW1	5000 X 2950	±00+750	+2950
13.	W1	5400 X 2700	+750	+3450
14.	W2	2400 X 2250	+750	+3000
15.	W3	2200 X 2200	+750	+2950
16.	W4	1200 X 2200	+750	+2950
17.	W5	1190 X 1950	+1000	+2950
18.	W6,PW	900 X 2200	+750	+2950
19.	W7	1800 X 2200	+750	+2950
20.	W8	900 X 2200	+750	+2950
21.	W9,PW	1500 X 2200	+750	+2950
22.	W10	5000 X 2950	+00	+2950
23.				

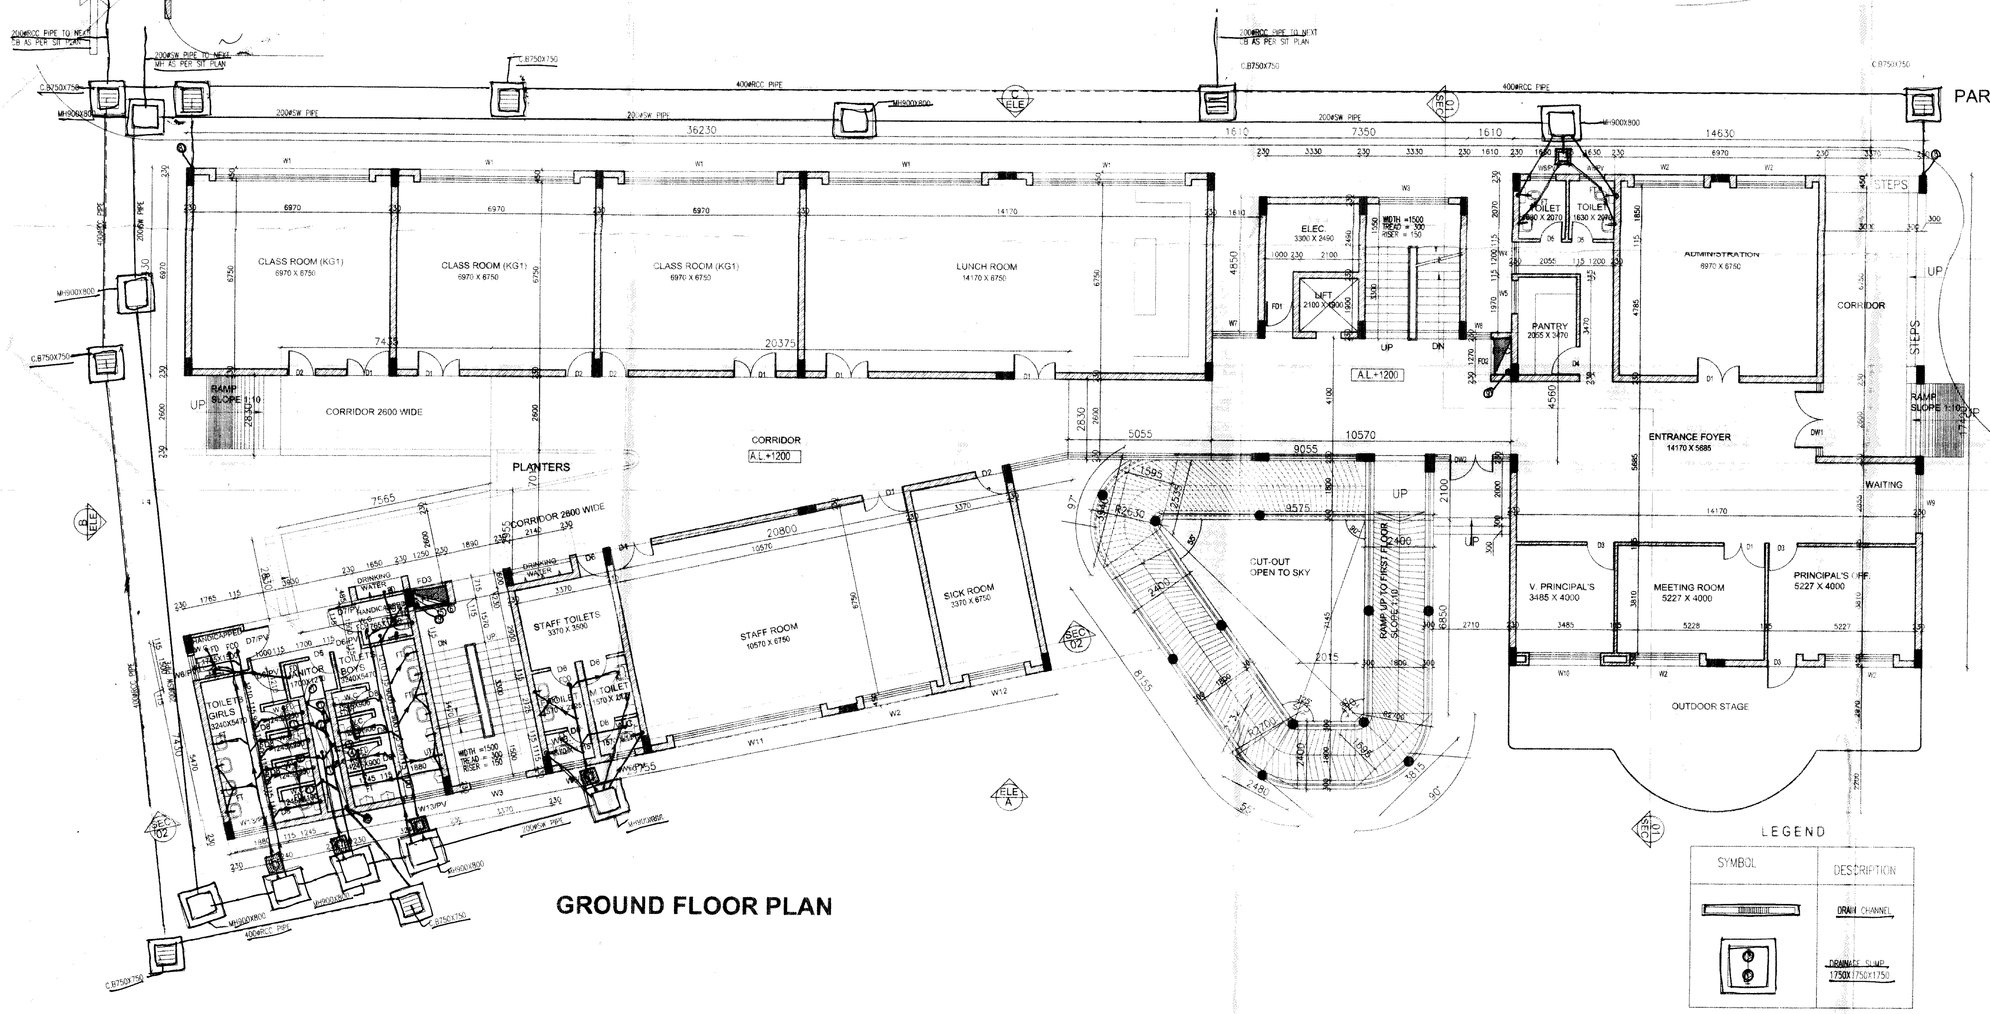

GROUND FLOOR PLAN

DOOR & WINDOWS SCHEDULE GROUND FLOOR				
SI.NO.	NAME	SIZE	SILL LVL	LINTEL LVL
1.	D1	1500 X 2950	±00	+2950
2.	D2	1000 X 2950	±00	+2950
3.	D3	1000 X 2100	±00	+2100
4.	D4	1000 X 2100	±00	+2100
5.	D5	750 X 2100	±00	+2100
6.	D6,PW	1000 X 2950	±00	+2950
7.	D7,PW	1000 X 2950	±00	+2950
8.	D8	750 X 2100	±00	+2100
9.	FD1	1000 X 2100	±00	+2100
10.	FD2	1210 X 2100	±00	+2100
11.	FD3	1250 X 2100	±00	+2100
12.	DW1	5000 X 2950	±00+750	+2950
13.	W1	5400 X 2700	+750	+3450
14.	W2	2400 X 2250	+750	+3000
15.	W3	2200 X 2200	+750	+2950
16.	W4	1200 X 2200	+750	+2950
17.	W5	1190 X 1950	+1000	+2950
18.	W6,PW	900 X 2200	+750	+2950
19.	W7	1800 X 2200	+750	+2950
20.	W8	900 X 2200	+750	+2950
21.	W9,PW	1500 X 2200	+750	+2950
22.	W10	5000 X 2950	+00	+2950
23.				

LEGEND

SYMBOL	DESCRIPTION

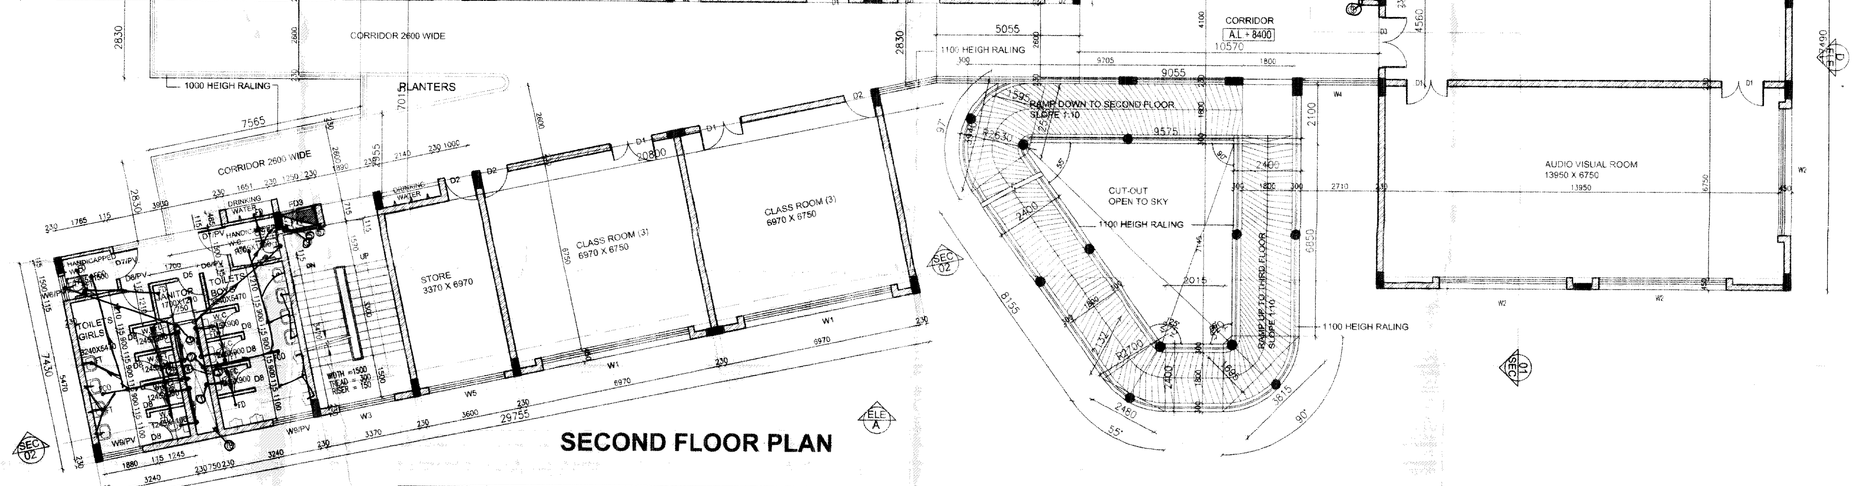

SECOND FLOOR PLAN

DOOR & WINDOWS SCHEDULE SECOND FLOOR				
SI.NO.	NAME	SIZE	SILL LVL	LINTEL LVL
1.	D1	1500 X 2950	±00	+2950
2.	D2	1000 X 2950	±00	+2950
3.	D3	1000 X 2100	±00	+2100
4.	D4	1000 X 2100	±00	+2100
5.	D5	750 X 2100	±00	+2100
6.	D6,PW	1000 X 2950	±00	+2950
7.	D7,PW	1000 X 2950	±00	+2950
8.	D8	750 X 2100	±00	+2100
9.	FD1	1000 X 2100	±00	+2100
10.	FD2	1210 X 2100	±00	+2100
11.	FD3	1250 X 2100	±00	+2100
12.	W1	5400 X 2700	+750	+3450
13.	W2	2400 X 2250	+750	+3000
14.	W3	2200 X 2200	+750	+2950
15.	W4	1200 X 2200	+750	+2950
16.	W5	1190 X 1950	+1000	+2950
17.	W6,PW	900 X 2200	+750	+2950
18.	W7	1800 X 2200	+750	+2950
19.	W8	900 X 2200	+750	+2950
20.	W9	1500 X 2200	+750	+2950
21.	W10,PW	1500 X 2200	+750	+2950
22.	W11	5000 X 2950	+00	+2950
23.				

LEGEND

SYMBOL	DESCRIPTION
	DOMESTIC WATER LINE
	FLUSH WATER LINE
	SW LINE
	CONTROL VALVE
	NON RETURN VALVE
	AIR RELEASE VALVE
	HARDIA 450/450

LEGEND

SYMBOL	DESCRIPTION
	SCI WASTE & VENT PIPE
	SCI SOIL & VENT PIPE
	FLOOR DRAIN 100x100mm WITH GRATING
	GULLY TRAP 100X100
	MANHOLE
	SEWER LINE
	CATCH BASIN
	STORM WATER LINE CATCH BASIN

NOTES ON PLUMBING SERVICES :

1. THIS DRAWING REPRESENTS ONLY A PLUMBING DETAIL FOR ARCHITECTURAL / STRUCTURAL AND OTHER SERVICES REFER RELEVENT DRAWINGS.
2. PLEASE CO-ORDINATE THIS DRAWING WITH ALL OTHER RELEVANT DRAWINGS FOR ALL TE SERVICES.
3. F.T. MEANS DEEP SEAL 'P' TRAP WITH A PROVISION TO TAKE THE INLET FITTINGS FOR CONNECTION TO WASHBASIN & SINK ETC. AS REQUIRED.
4. THE FOUNDATION OF ALL MANHOLES, CHAMBERTS, CATCH BASIN AND PIPE SUPPORTS SHALL REST ON FIRM GROUND AS PER SITE CONDITIONS.

HORIZONTAL PIPE CONNECTIONS SHALL BE AS FOLLOWS

FROM WASH BASIN TO FT.	32M PIPE
FROM FD TO FT.	50M PIPE
FROM FT TO GULLY TRAP	100M PIPE
FROM GT TO MANHOLE	100M PIPE
FROM WC TO MANHOLE	100M PIPE
FROM VERTICAL STACK TO WC/GT	100M PIPE

SYMBOL	DESCRIPTION
A	100M SOIL & VENT PIPE
B	100M WASTE & VENT PIPE
C	CWS ON TANK. [domestic purpose].
D	CWS ON TAKE FOR FLUSHING SYSTEM
E	COLD WATER SUPPLY RISER 32M
F	25MFLUSHING WATER RISER FROM STP
G	100M RAIN WATER PIPE FOR BALCONY
H	100M RAIN WATER PIPE FROM TERRACE
M	150M MS FIRE RISER

LEGEND

SYMBOL	DESCRIPTION
	SCI WASTE & VENT PIPE
	SCI SOIL & VENT PIPE
	FLOOR DRAIN 100x100mm WITH GRATING
	FLOOR TRAP 100x100mm WITH 125mm GRATING

SYMBOL	DESCRIPTION
A	100M SOIL & VENT PIPE
B	100M WASTE & VENT PIPE
C	CWS ON TANK. [domestic purpose].
D	CWS ON TAKE FOR FLUSHING SYSTEM
E	COLD WATER SUPPLY RISER 32M
F	25MFLUSHING WATER RISER FROM STP
G	100M RAIN WATER PIPE FOR BALCONY
H	100M RAIN WATER PIPE FROM TERRACE
M	150M MS FIRE RISER

NOTES ON PLUMBING SERVICES :

1. THIS DRAWING REPRESENTS ONLY A PLUMBING DETAIL FOR ARCHITECTURAL / STRUCTURAL AND OTHER SERVICES REFER RELEVENT DRAWINGS.
2. PLEASE CO-ORDINATE THIS DRAWING WITH ALL OTHER RELEVANT DRAWINGS FOR ALL THE SERVICES.
3. ALL HORIZONTAL CI SOIL AND WASTE PIPE SHALL RUN IN SUNKEN SLAB PREFERABLY IN THE SLOP OF 1:80
4. F.T. MEANS DEEP SEAL 'P' TRAP WITH A PROVISION TO TAKE THE INLET FITTINGS FOR CONNECTION TO WASHBASIN & SINK ETC. AS REQUIRED.
5. LOCATION OF FLOOR TRAPS GIVEN IN THE DRAWINGS MAY CHANGE I LAS PER CONDITION AND ARCHITECTURAL REQUIREMENTS.
6. SLOPE IN THE TOILET SHALL BE KEPT GENERALLY TOWARDS THE FLOOR TRAP AS PER ARCHITECTURAL DETAILS.

HORIZONTAL PIPE CONNECTIONS SHALL BE AS FOLLOWS

FROM WASH BASIN TO FT.	40mm OD PIPE
FROM BATH TUB TO FT.	50mm OD PIPE
FROM FD TO FT.	63mm OD PIPE
FROM FT TO VERTICAL STACK	110mm OD PIPE
FROM WC TO VERTICAL STACK	110mm OD PIPE

DEVELOPERS
PIONEER URBAN LAND & INFRASTRUCTURE LTD.
Paras Downtown Centre, 5 & 7 Floors,
Sector 53, Gurgaon, Haryana-122002.

ARC. DRAWING

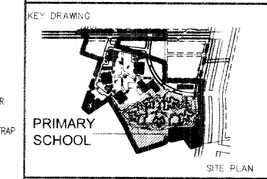

SITE PLAN

DRG. NO. M/A - 2.38
JOB. NO. –
SCALE 1:100
DATE 25.06.15
DEALT. S.M.A.K.
CHKD.

PROJECT
PROPOSED GROUP HOUSING ON 24.606 ACRES AT SECTOR-62, GURGAON, HARYANA

PRIMARY SCHOOL
FLOOR PLAN-01

MANI - CHOWFLA ARCHITECTS CONSULTANTS
S-18, MAHIPALPUR, NEW DELHI-110 037

ARCHITECT'S SIGN
SANCTIONED
To be read in conjunction with memo No. 23.3.97 Dtd. 28-Mar-97
ANURAAG CHOWFLA
Main Chowfla
CA Registration No. 79/10/03

AUTHORISED SIGNATORY

51.A