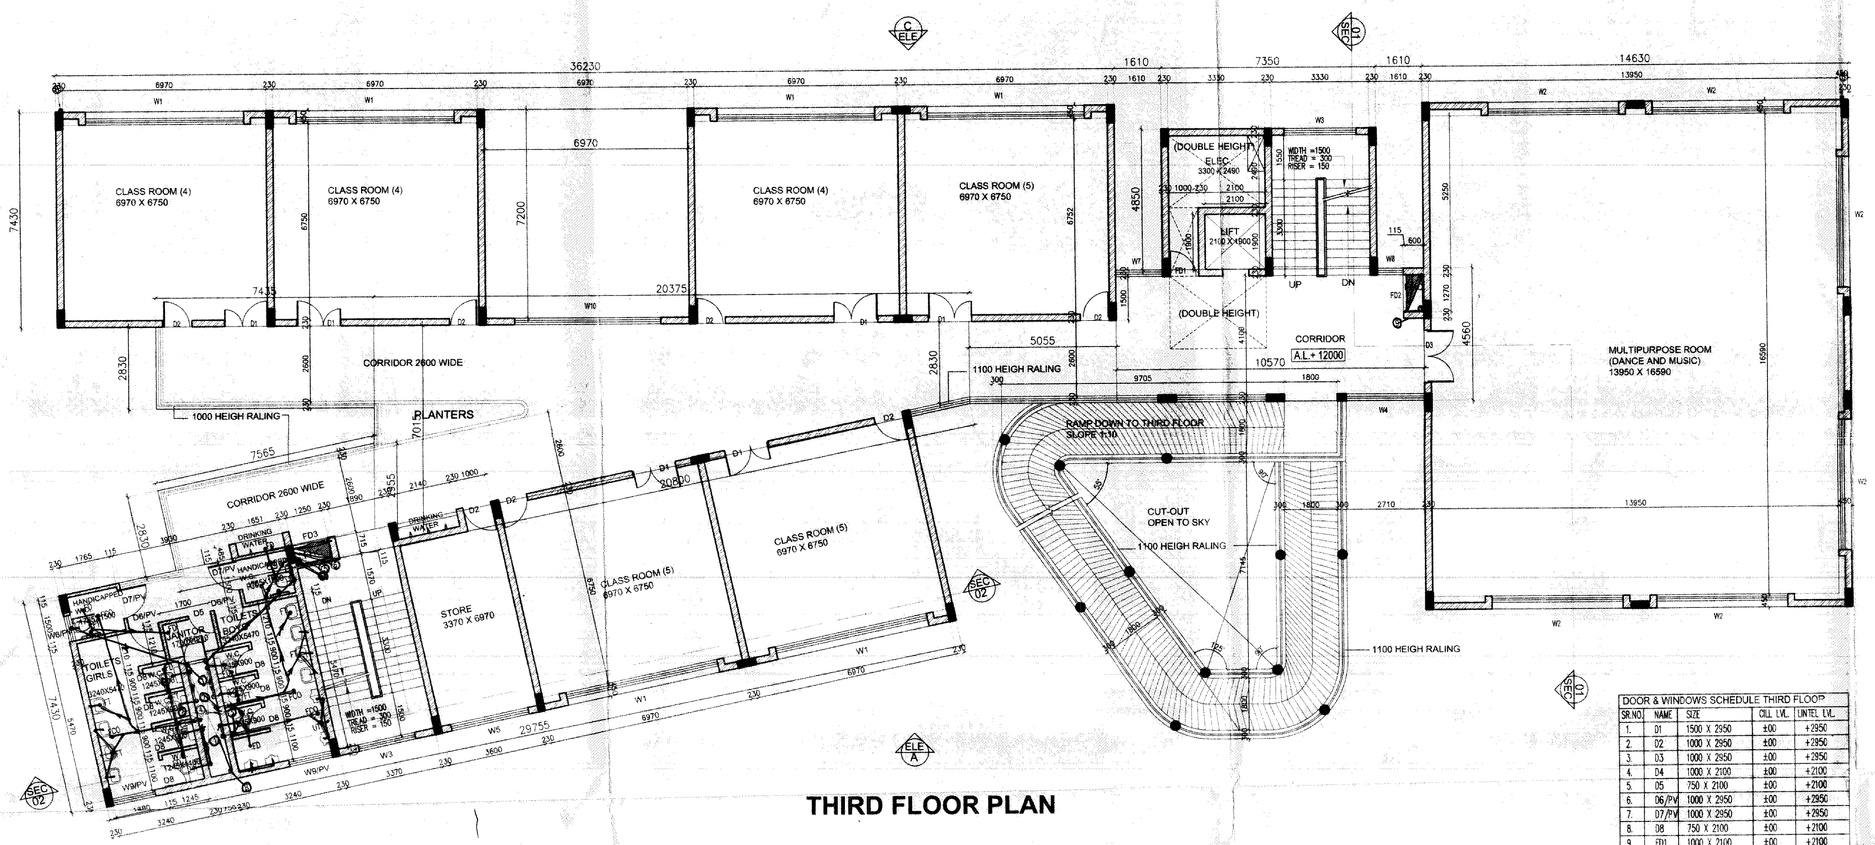

THIRD FLOOR PLAN

DOOR & WINDOWS SCHEDULE THIRD FLOOR				
SR.NO.	MARK	SIZE	SILL LVL	LINTEL LVL
10.	D10	1270 X 2100	+150	+2700
11.	D11	1250 X 2100	+150	+2700
12.	W1	5400 X 2200	+750	+2950
13.	W2	2400 X 2200	+750	+2950
14.	W3	2000 X 2200	+750	+2950
15.	W4	1300 X 2200	+750	+2950
16.	W5	1760 X 1950	+1000	+2950
17.	W6,SV	900 X 2200	+750	+2950
18.	W7	1650 X 2200	+750	+2950
19.	W8	885 X 2200	+750	+2950
21.	W9,SV	1500 X 2200	+750	+2950
22.	W10	5000 X 1950	+750	+2950
23.				

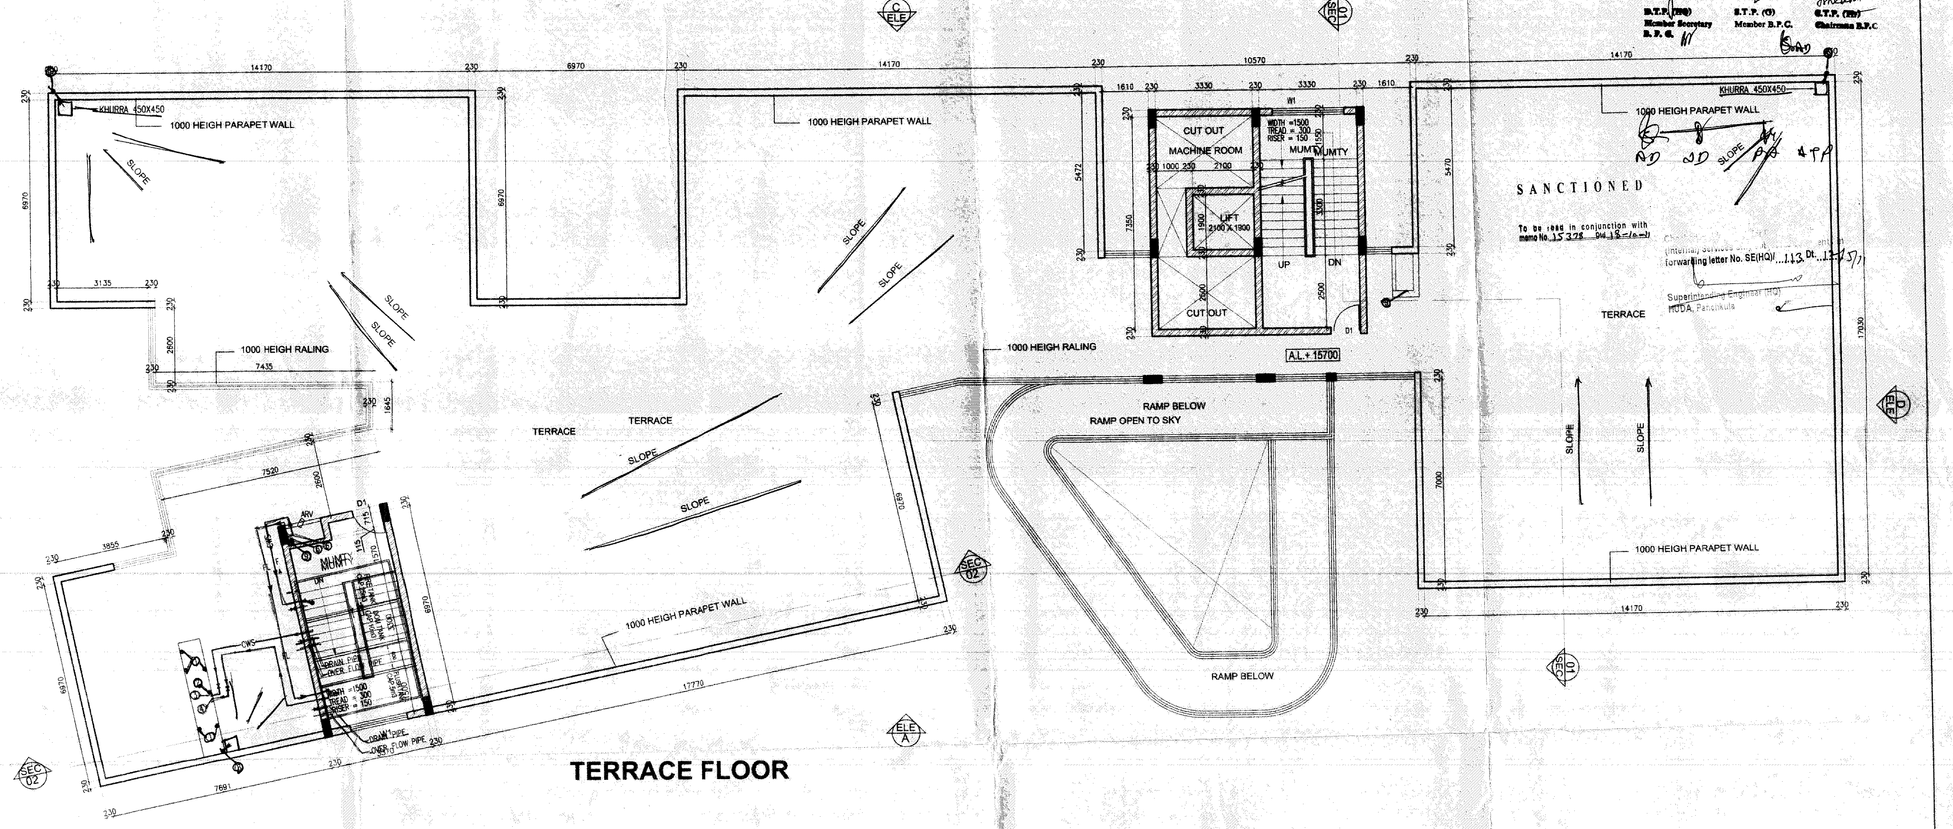

TERRACE FLOOR

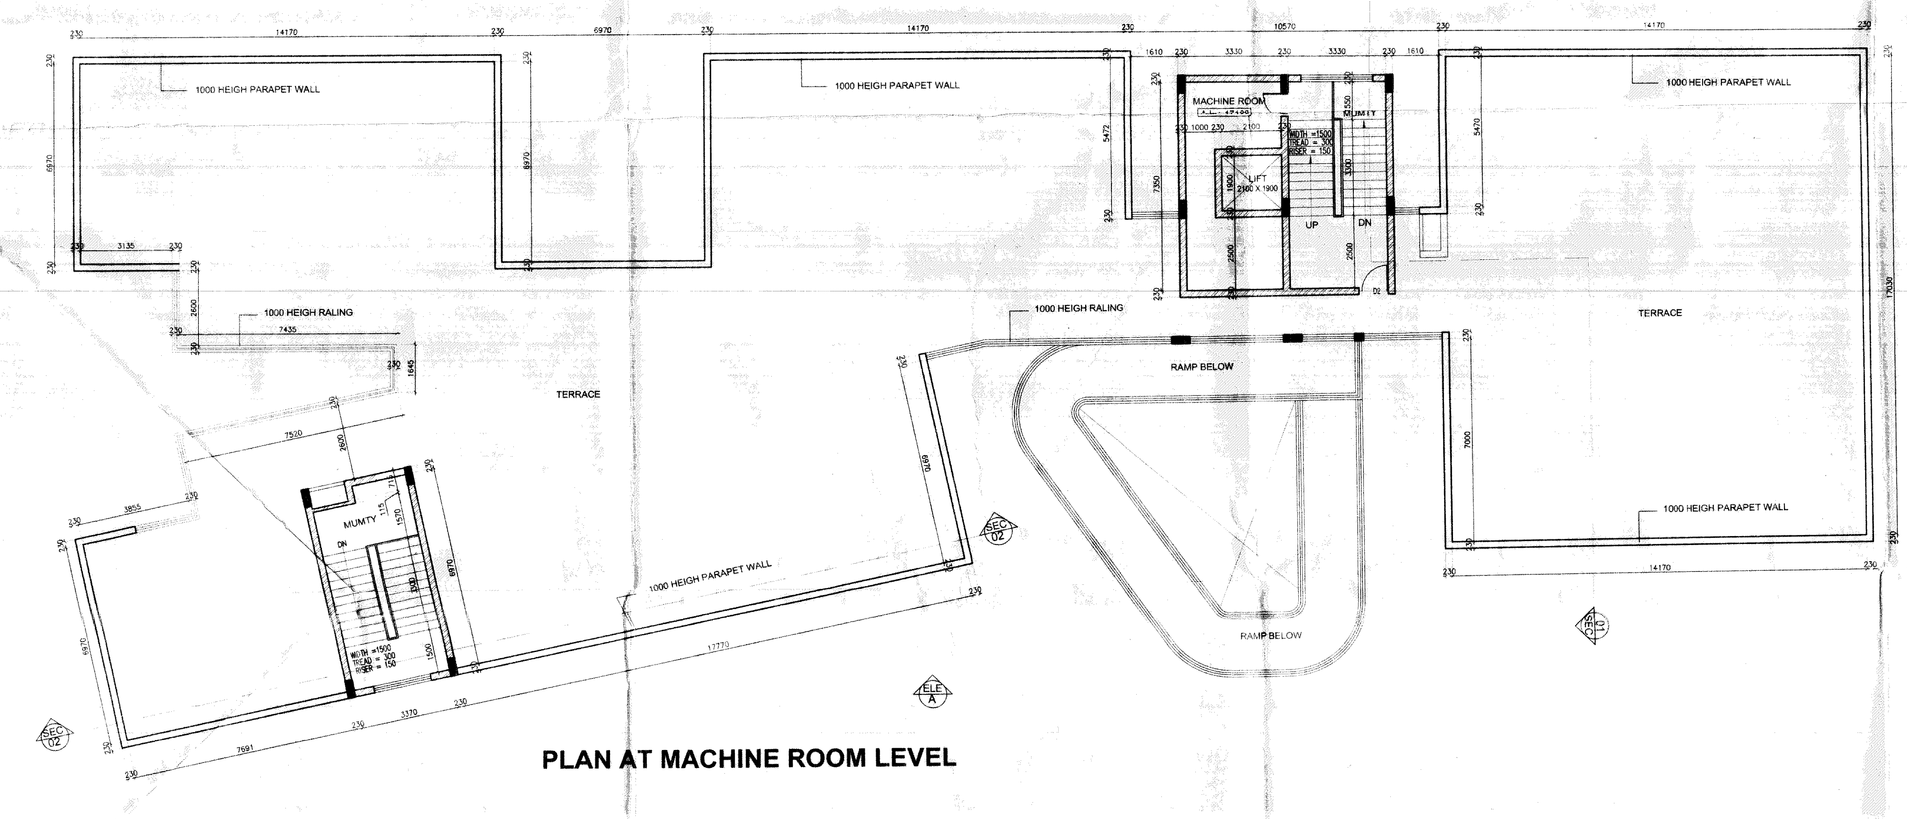

PLAN AT MACHINE ROOM LEVEL

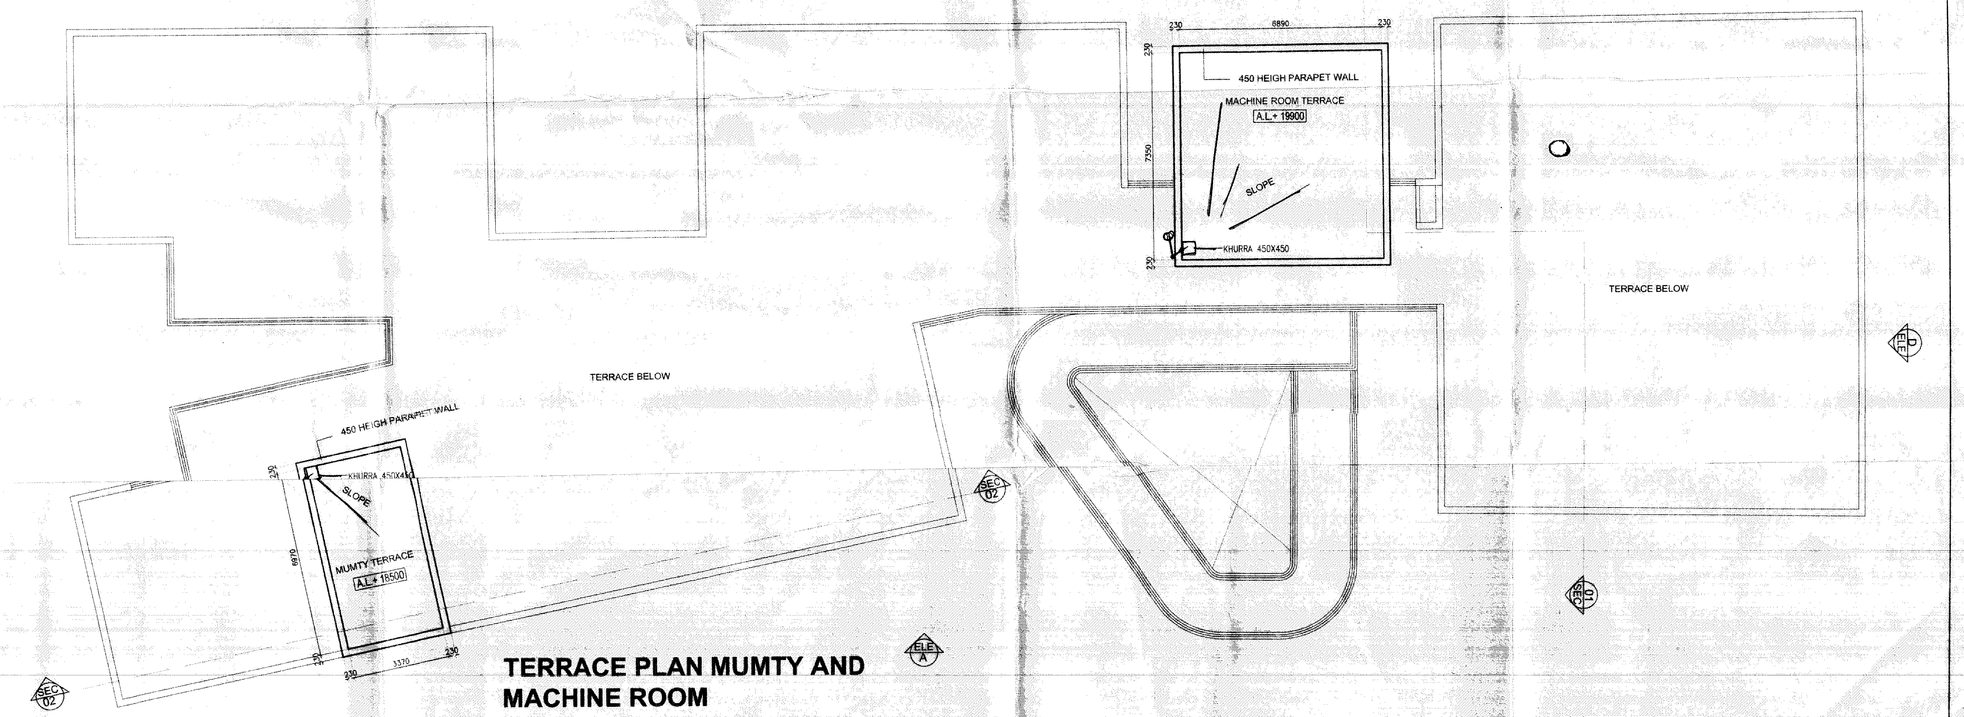

TERRACE PLAN MUMTY AND MACHINE ROOM

LEGEND

SYMBOL	DESCRIPTION
	DOMESTIC WATER LINE
	FLUSH WATER LINE
	FIRE LINE
	CONTROL VALVE
	NON RETURN VALVE
	KHURRA 450X450

NOTES ON PLUMBING SERVICES :

1. THIS DRAWING REPRESENTS ONLY A PLUMBING DETAIL FOR ARCHITECTURAL / STRUCTURAL AND OTHER SERVICES REFER RELEVENT DRAWINGS.
2. PLEASE CO-ORDINATE THIS DRAWING WITH ALL OTHER RELEVANT DRAWINGS FOR ALL THE SERVICES.
3. F.T. MEANS DEEP SEAL 'P' TRAP WITH A PROVISION TO TAKE THE INLET FITTINGS FOR CONNECTION TO WASHBASIN & SINK ETC. AS REQUIRED.
4. THE FOUNDATION OF ALL MANHOLES, CHAMBERS, CATCH BASIN AND PIPE SUPPORTS SHALL REST ON FIRM GROUND AS PER SITE CONDITIONS.

HORIZONTAL PIPE CONNECTIONS SHALL BE AS FOLLOWS.

FROM WASH BASIN TO FT	32ø PIPE
FROM FD TO FT	50ø PIPE
FROM FT TO GULLY TRAP	100ø PIPE
FROM GT TO MANHOLE	100ø PIPE
FROM WC TO MANHOL...	100ø PIPE
FROM VERTICAL STACK TO MH/GT	100ø PIPE

SYMBOL	DESCRIPTION
V	100ø SOIL & VENT PIPE
V	100ø WASTE & VENT PIPE
3	CWS (N.TANK (domestic purpose)
4	CWS (N TAKE FOR FLUSHING SYSTEM
5	COLD WATER SUPPLY RISER 32ø
6	25ø FLUSHING WATER RISER FROM STP
P	100ø RAIN WATER PIPE FOR BALCONY
R	100ø RAIN WATER PIPE FROM TERRACE
F	150ø MS FIRE RISER

LEGEND

SYMBOL	DESCRIPTION
	SO WASTE & VENT PIPE
	SO SOIL & VENT PIPE
F.D.	FLOOR DRAIN 100x150mm WITH SP TRAP
F.T.	FLOOR TRAP 100x100mm WITH 12.5mm GRATING

NOTES ON PLUMBING SERVICES :

1. THIS DRAWING REPRESENTS ONLY A PLUMBING DETAIL FOR ARCHITECTURAL / STRUCTURAL AND OTHER SERVICES REFER RELEVENT DRAWINGS.
2. PLEASE CO-ORDINATE THIS DRAWING WITH ALL OTHER RELEVANT DRAWINGS FOR ALL THE SERVICES.
3. ALL HORIZONTAL C.I. SOIL AND WASTE PIPE SHALL RUN IN SUNKEN SLAB PREFERABLY IN THE SLOPE OF 1:80
4. F.T. MEANS DEEP SEAL 'P' TRAP WITH A PROVISION TO TAKE THE INLET FITTINGS FOR CONNECTION TO WASHBASIN & SINK ETC. AS REQUIRED.
5. LOCATION OF FLOOR TRAPS GIVEN IN THE DRAWINGS MAY CHANGE I.E.AS PER CONDITION AND ARCHITECTURAL REQUIREMENTS.
6. SLOPE IN THE TOILET SHALL BE KEPT GENERALLY TOWARDS THE FLOOR TRAP AS PER ARCHITECTURAL DETAILS.

SYMBOL	DESCRIPTION
V	100ø SOIL & VENT PIPE
V	100ø WASTE & VENT PIPE
3	CWS (N.TANK (domestic purpose)
4	CWS (N TAKE FOR FLUSHING SYSTEM
5	COLD WATER SUPPLY RISER 32ø
6	25ø FLUSHING WATER RISER FROM STP
P	100ø RAIN WATER PIPE FOR BALCONY
R	100ø RAIN WATER PIPE FROM TERRACE
F	150ø MS FIRE RISER

HORIZONTAL PIPE CONNECTIONS SHALL BE AS FOLLOWS.

FROM WASH BASIN TO FT	40mm OD PIPE
FROM BATH TUB TO FT	50mm OD PIPE
FROM FD TO FT	63mm OD PIPE
FROM FT TO VERTICAL STACK	110mm OD PIPE
FROM WC TO VERTICAL STACK	110mm OD PIPE

DEVELOPERS.
PIONEER URBAN LAND & INFRASTRUCTURE LTD.
Paras Downtown Centre, S & 7 Floors,
Sector 53, Gurgaon, Haryana-122002.

KEY DRAWING

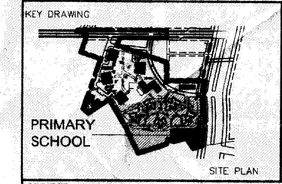

SITE PLAN

ORG. NO. M/A - 2.39
JOB. NO. -
SCALE : 1:100
DATE : 25.06.11
DEALT : J.S.MALIK
CHKD.

PROJECT
PROPOSED GROUP HOUSING ON 24.606 ACRES AT SECTOR-62, GURGAON, HARYANA

PRIMARY SCHOOL
FLOOR PLAN-02

N

MANI - CHOWFLA ARCHITECTS CONSULTANTS
I-8 , MAHARANI BAGH, NEW DELHI -65

ARCHITECT'S SIGN.
ANURAAG CHOWFLA
Partner
Manichowfla
CA Registration No.79/3125

AUTHORISED SIGNATORY

52